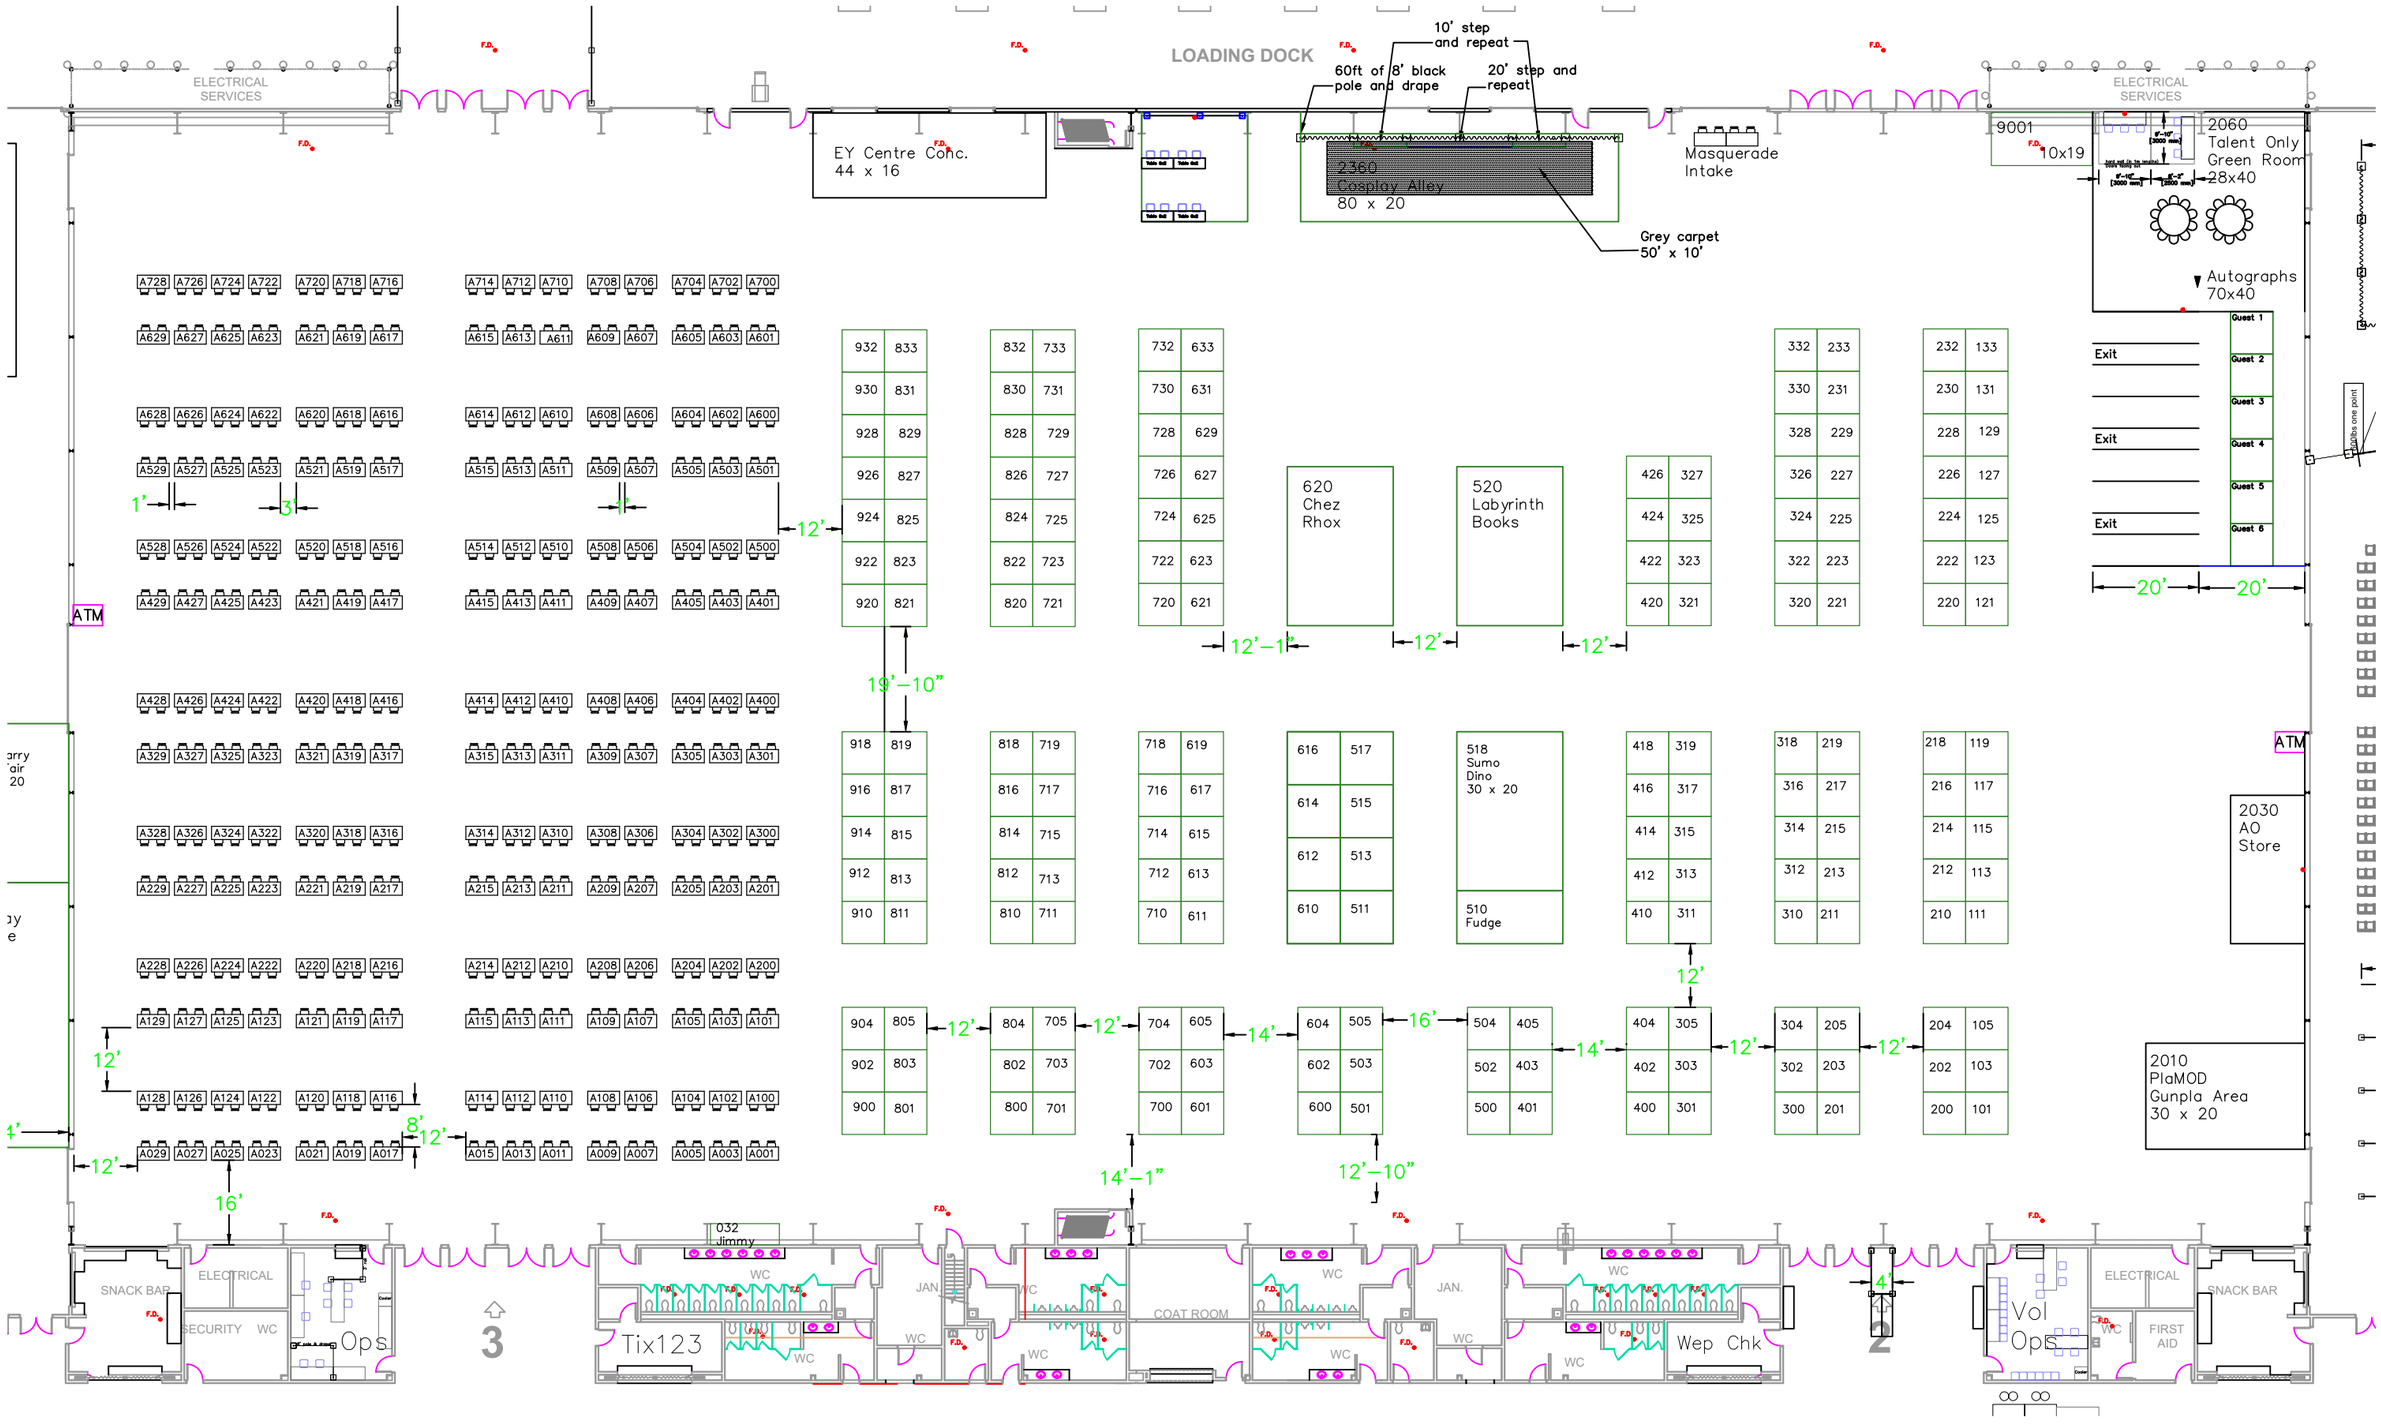

LOADING DOCK
ELECTRICAL SERVICES
10' step and repeat
60ft of 8' black pole and drape
20' step and repeat
EY Centre Conc. 44 x 16
2360 Cosplay Alley 80 x 20
Grey carpet 50' x 10'
Masquerade Intake
9001 10x19
2060 Talent Only Green Room 28x40
Autographs 70x40
Exit
Guest 1
Guest 2
Guest 3
Guest 4
Guest 5
Guest 6
620 Chez Rhox
520 Labyrinth Books
518 Sumo Dino 30 x 20
510 Fudge
2030 AO Store
2010 PlaMOD Gunpla Area 30 x 20
ATM
SNACK BAR
ELECTRICAL
SECURITY
WC
Ops
3
Tix123
032 Jimmy
JAN.
COAT ROOM
Wep Chk
2
Vol Ops
FIRST AID